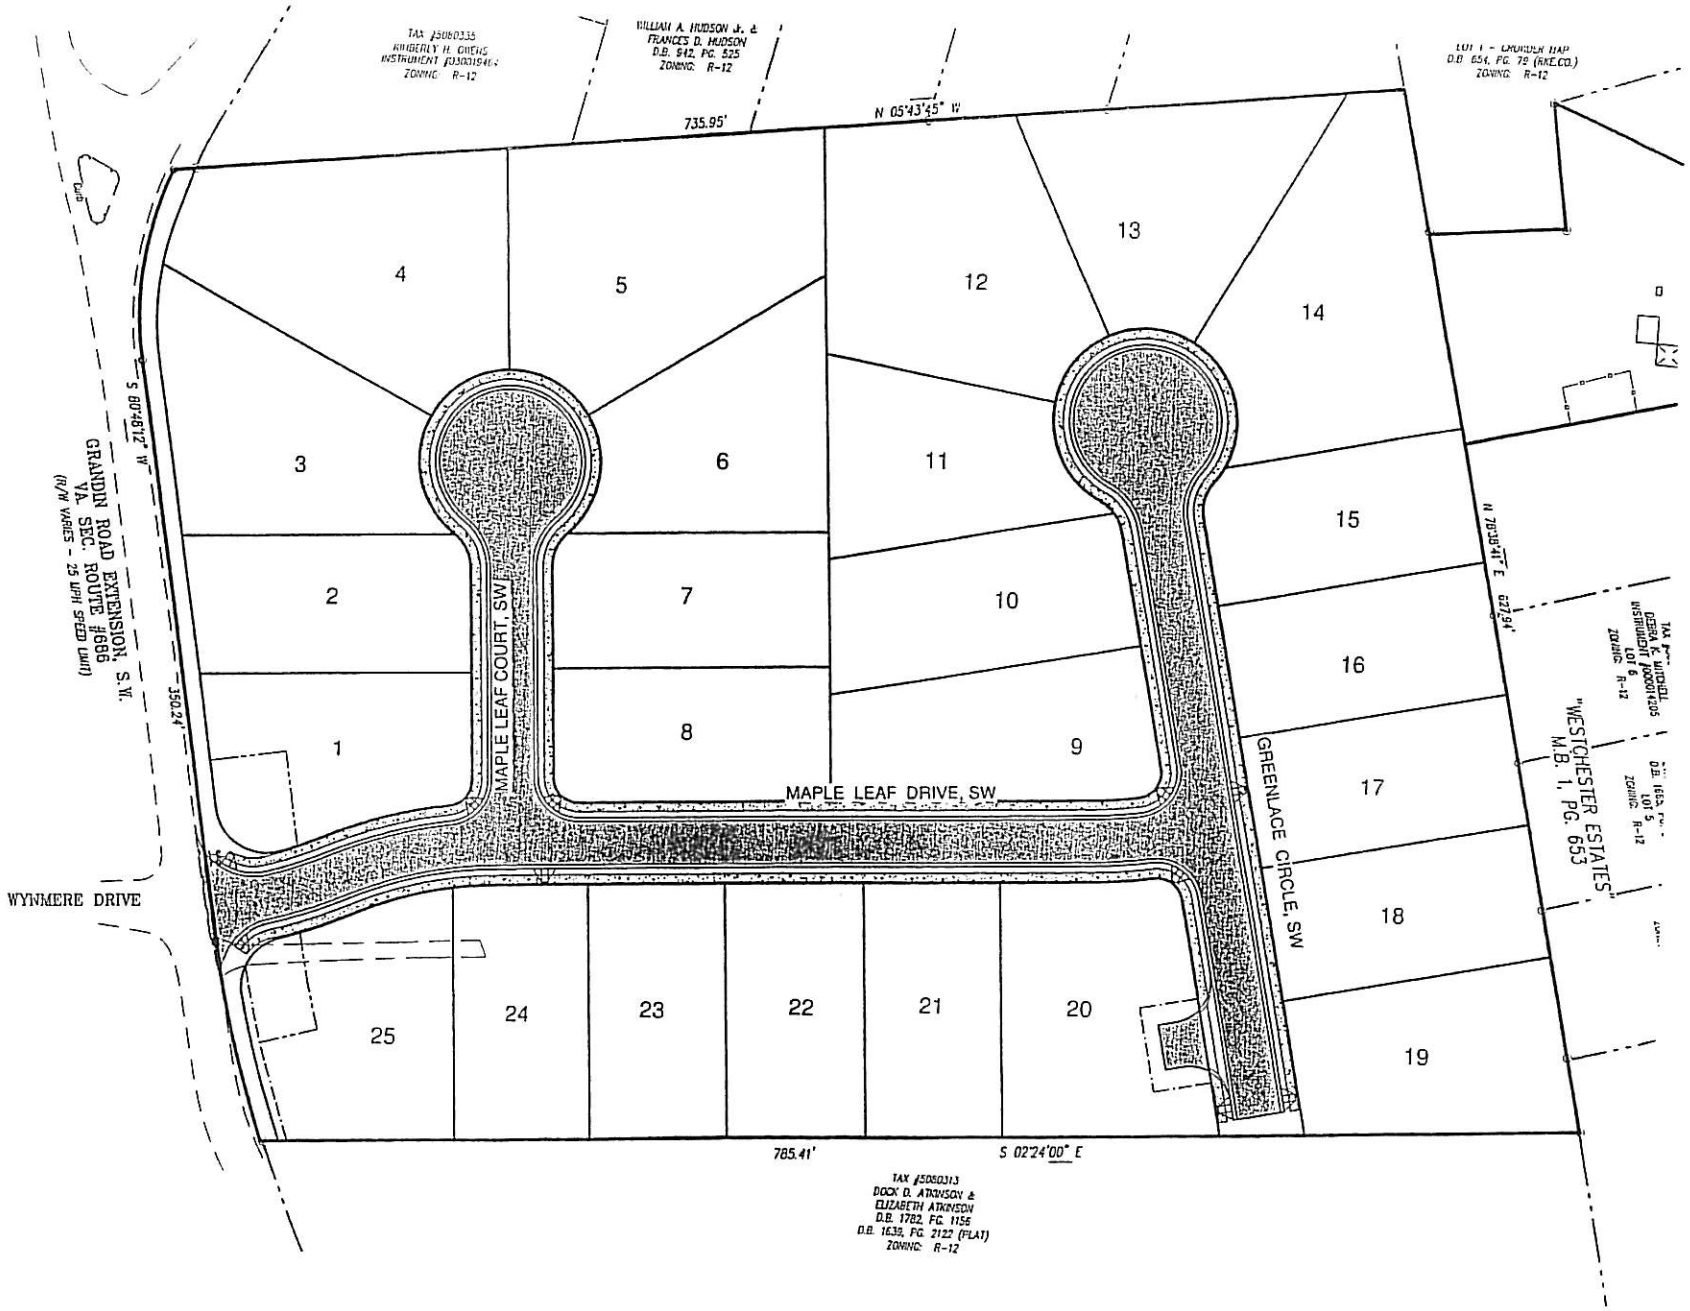
TAX #5060335
KIMBERLY H. GRIFFIS
INSTRUMENT #030031945
ZONING: R-12
WILLIAM A. HUDSON JR. &
FRANCES D. HUDSON
D.B. 942, PG. 525
ZONING: R-12
LOT 1 - SUBDIVISION MAP
D.B. 654, PG. 75 (RKE.CO.)
ZONING: R-12
735.95'
N 05°43'45" W
S 60°48'12" W
GRANDIN ROAD EXTENSION, S.W.
VA. SEC. ROUTE #666
(R/W VARIES - 25 MPH SPEED LIMIT)
350.24'
WYNMERE DRIVE
MAPLE LEAF COURT, SW
MAPLE LEAF DRIVE, SW
GREENLACE CIRCLE, SW
N 70°36'47" E
627.94'
"WESTCHESTER ESTATES"
M.B. 1, PG. 653
TAX #
DEBRA K. MITCHELL
INSTRUMENT #000014205
LOT 6
ZONING: R-12
D.B. 1653, PG.
LOT 5
ZONING: R-12
1
2
3
4
5
6
7
8
9
10
11
12
13
14
15
16
17
18
19
20
21
22
23
24
25
785.41'
S 02°24'00" E
TAX #5060313
DOCK D. ATKINSON &
ELIZABETH ATKINSON
D.B. 1782, PG. 1156
D.B. 1639, PG. 2122 (PLAT)
ZONING: R-12